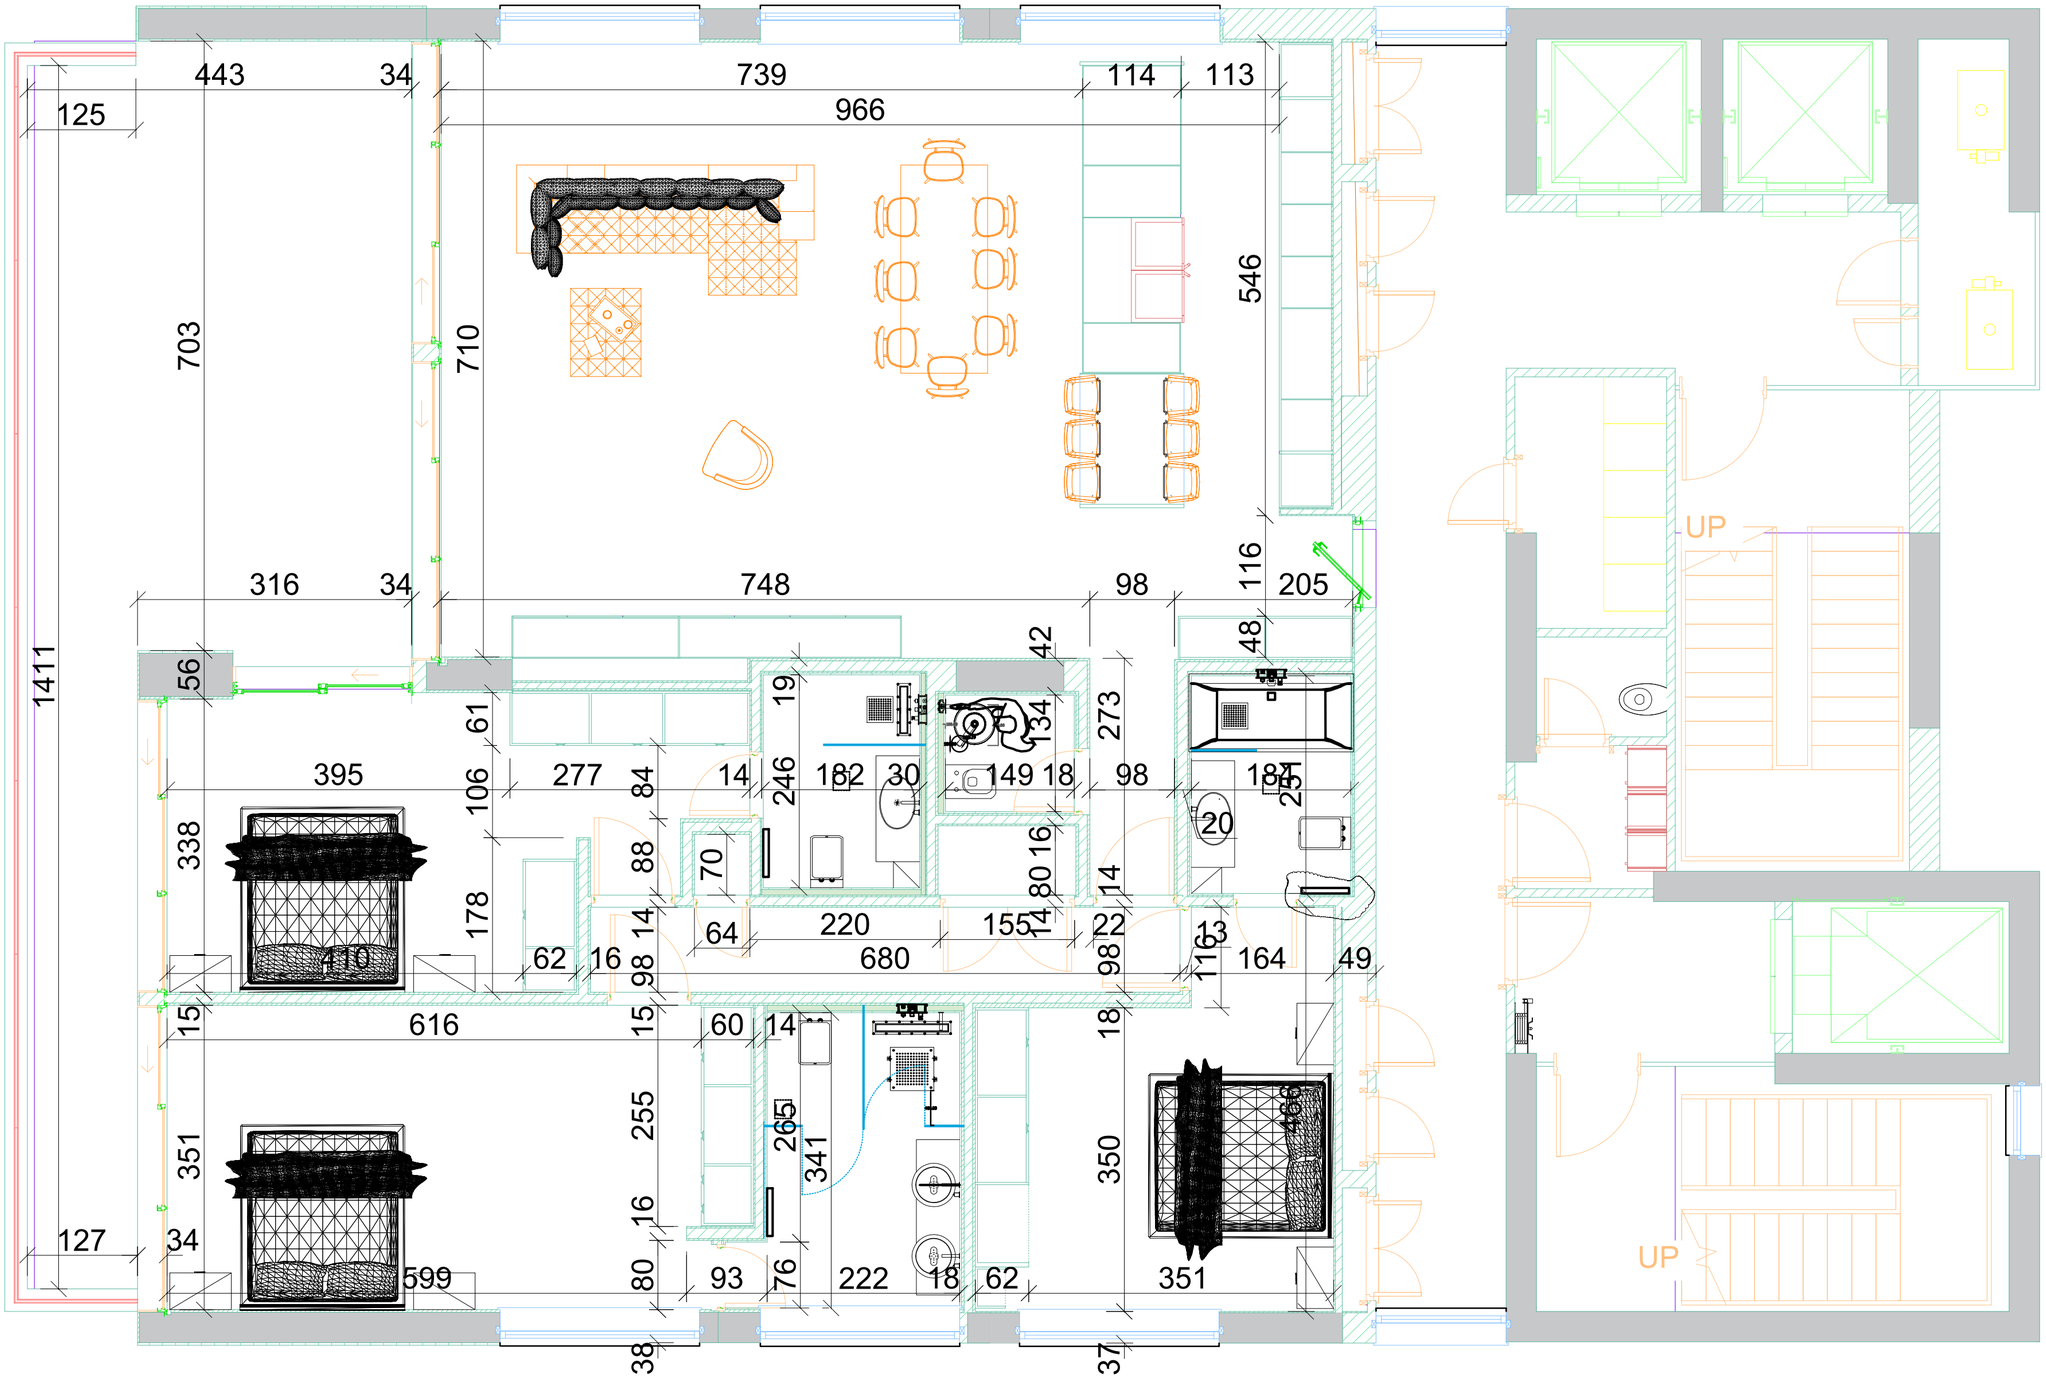

KIKA PANAYI
ARCHITECTS & ASSOCIATES
L.L.C.

Address: 143 - 145 Agias Phaneromenis Street, Patsias Court
Office 101, 1st Floor , Postcode: 6031 , LARNACA - CYPRUS

TEL.: ++357-24-103024, FAX.: ++357-24-103097

NUMBER REGISTRY OF ETEK : C000231
EMAIL ADDRESS: info@kikapanayi.com

COMMENTS:

1.See the Coordinate Ceilings for their heights of the headshowers/celling height.

2.The measurements must be adjust at the construction

VARIATION

DATE	DESCRIPTION
03-02-20	Rev. 1 Change dimensions according to client & sink
17-02-20	Rev. 2 Change Drains, Shower 1
20-02-20	Rev. 3 Options for Quest Toilet
21-02-20	Rev. 4 Final - Sanitary
07-05-20	Rev. 5 Final - Sanitary, Head shower at the master
09-07-20	Rev. 6 Final - Shower Head Bathroom, Tower Rail, Counter Tops

CLIENT NAME: 8th FLOOR

PROJECT: The Tower at the St. Raphael Resort

DRAWINGS: GENERAL PLAN

NUM. OF PROJECT: K-0120

STAGE: Dimensions for Sanitary

SCALE: A2 @ 1 : 50

DATE: JULY. 2020

NUM. DRAWING: 1.